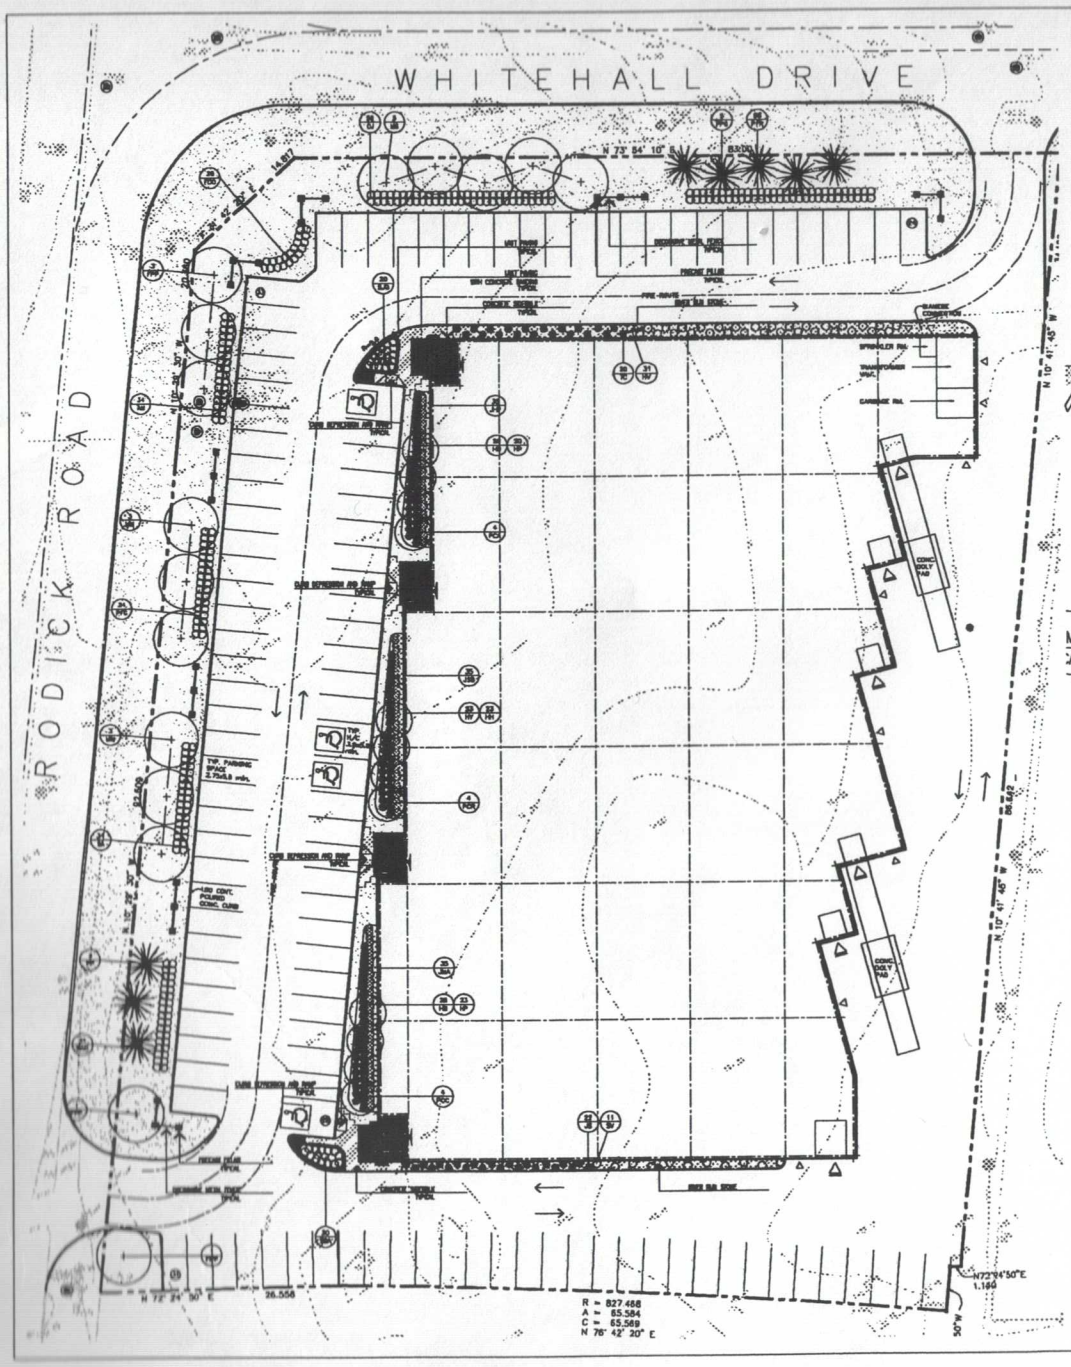

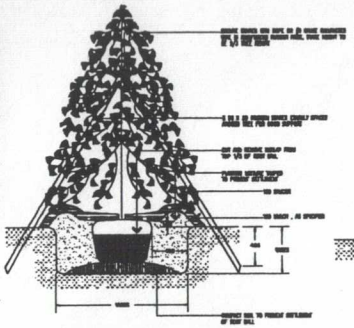

CONIFEROUS TREE PLANTING
1000-2000 HEIGHTS

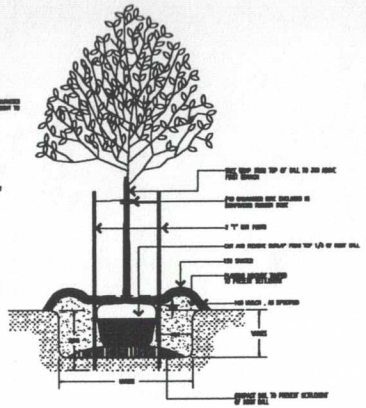

DECIDUOUS TREE PLANTING
UP TO 80 CAL

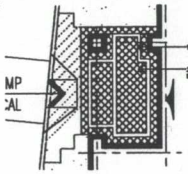

ENLARGEMENT
UNIT PAVING LAYOUT
SCALE 1:100

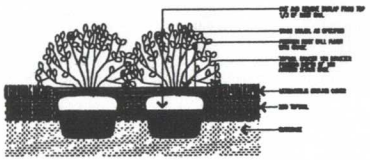

SHRUB PLANTING
CONTAINER GROWN
MULCHED BEDS IN 300 TOPSOIL

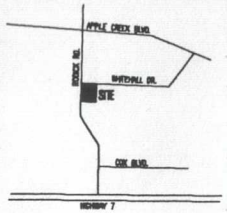

KEY PLAN
N.T.S.

LEGEND

- DECIDUOUS TREE PLANTING
- CONIFEROUS TREE PLANTING
- SHRUB PLANTING
- UNIT PAVING
- UNIT PAVING / CONCRETE BANDING
- CONCRETE PAVING
- SODDED AREAS
- RIVER RUN STONE
- PLANT KEY
- DETAIL KEY

PLANT LIST

DECIDUOUS TREES

KEY	QUANTITY	BOTANICAL NAME	COMMON NAME	CALIPER (mm)	HEIGHT (mm)	SPREAD (mm)	ROOTS	REMARKS
BRP	5	PRUNUS PERSICA 'PRINCE'	PRINCE ASH	60	-	-	B.&B.	
BG	6	MALUS 'BRAND'	BRAND CRAB APPLE	60	-	-	B.&B.	
MC	5	MALUS 'MONARCH'	MONARCH CRAB APPLE	60	-	-	B.&B.	
PCA	4	PRUNE CERASIFERA 'OPEXIS'	OPEXIS ORNAMENTAL PLUM	60	-	-	B.&B.	
PCC	4	PRUNE CERASIFERA 'CRIMSON CHEER'	CRIMSON CHEER ORNAMENTAL PLUM	60	-	-	B.&B.	
PCR	4	PRUNE CERASIFERA 'KRAUTER VESUVIUS'	KRAUTER VESUVIUS ORNAMENTAL PLUM	60	-	-	B.&B.	

CONIFEROUS TREES

PP	3	PICEA PUNGENS	COLORADO SPRUCE	-	3000	-	B.&B.	
PPC	5	PICEA PUNGENS 'GLAUCA'	COLORADO BLUE SPRUCE	-	3000	-	B.&B.	

DECIDUOUS SHRUBS

AM	34	ARONIA MELANOCARPA	BLACK CHOKECHERRY	-	600	-	CONTAINER	
CJ	30	CHOSENIELLA JAPONICA	JAPANESE FLOWERING QUINCE	-	600	-	CONTAINER	
PMD	30	PHYSOCARPUS OPULIFOLIUS	DIABLO DWARF NINEBARK	-	600	-	CONTAINER	
VO	31	VIBURNUM OPULUS	VIBURNUM RED HAZEL	-	1200	-	CONTAINER	3 STEM CLUMP
PVC	34	PURSHIALA PUNGENS 'CANYONLANDS'	CANYONLANDS PURSHIALA	-	600	-	CONTAINER	
PVR	34	PURSHIALA PUNGENS 'RED ACE'	RED ACE PURSHIALA	-	600	-	CONTAINER	
RGO	30	RIBES AUREUM 'RED-CAP'	RED-CAP ORNAMENTAL CURRANT	-	600	-	CONTAINER	
TS	31	SYMPHORICARPOS ALBUS	WHITE SNOWBERRY	-	600	-	CONTAINER	
SVA	30	SPIRAEA BUMALDA 'GOLDFLAME'	GOLDFLAME SPIREA	-	600	-	CONTAINER	
SAD	30	SPIRAEA JAPONICA 'GOLDFLAME'	GOLDFLAME SPIREA	-	600	-	CONTAINER	
SV	11	SYRINGA VULGARIS	COMMON LILAC	-	1500	-	CONTAINER	3 STEM CLUMP

CONIFEROUS SHRUBS

JCP	30	JUNIPERUS HORIZONTALIS 'PLUMOSA COMPACTA'	COMPACT ANDORRA JUNIPER	-	-	600	CONTAINER	
JCL	30	JUNIPERUS SCOPULORUM 'CHEYENNE'	CHEYENNE JUNIPER	-	-	600	CONTAINER	
JS	32	JUNIPERUS SABINA	SAND JUNIPER	-	-	600	CONTAINER	
JSW	30	JUNIPERUS SABINA 'WICHITA BLUE'	WICHITA BLUE JUNIPER	-	-	600	CONTAINER	
TC	30	THUJA CIDENTALIS	JAPANESE YEW	-	-	600	CONTAINER	

GROUND COVERS

GS	43	HEMEROCALLIS 'BATARAN SPIRIT'	BATARAN SPIRIT DAILY	-	-	-	1 GAL. POT	
HH	33	HEMEROCALLIS 'HENRY'S HOPE'	HENRY'S HOPE DAILY	-	-	-	1 GAL. POT	
HP	43	HEMEROCALLIS 'PINK CHINA'	PINK CHINA DAILY	-	-	-	1 GAL. POT	
HY	30	HEMEROCALLIS 'YELLOW BANANA'	YELLOW BANANA DAILY	-	-	-	1 GAL. POT	

CONTAINER = CONTAINER GROWN
B.&B. = BALLED AND BURLAPPED

Base Information

Obtained in digital format from Varschayski Gagliardi Architect Inc., Project Number 89047, Drawing Number A-100 dated November 1998.

No	Revision	By	Dte Dd Yr

All drawings and designs are the property of Paul Cosburn Associates Limited and may not be used or reproduced without permission. The contractor shall check and verify all dimensions on site. This drawing must not be scaled.

Invalid Unless Signed Original

Paul Cosburn Associates Limited
Landscape Architects
20 Green Street Drive, Suite 2, Scarborough, Ontario L3V 5H2
(416)264-4143 Fax (416)264-8114

Client/Project

REUSSE PROPERTIES
RODICK BUSINESS COURT
TOWN OF MARKHAM

Title

LANDSCAPE PLAN

Drawn by	2G	Scale	1 : 250	L1
Checked by	PHC	Date	OCT 1999	
Approved by	PHC	Project	96-1428	Drawing No.

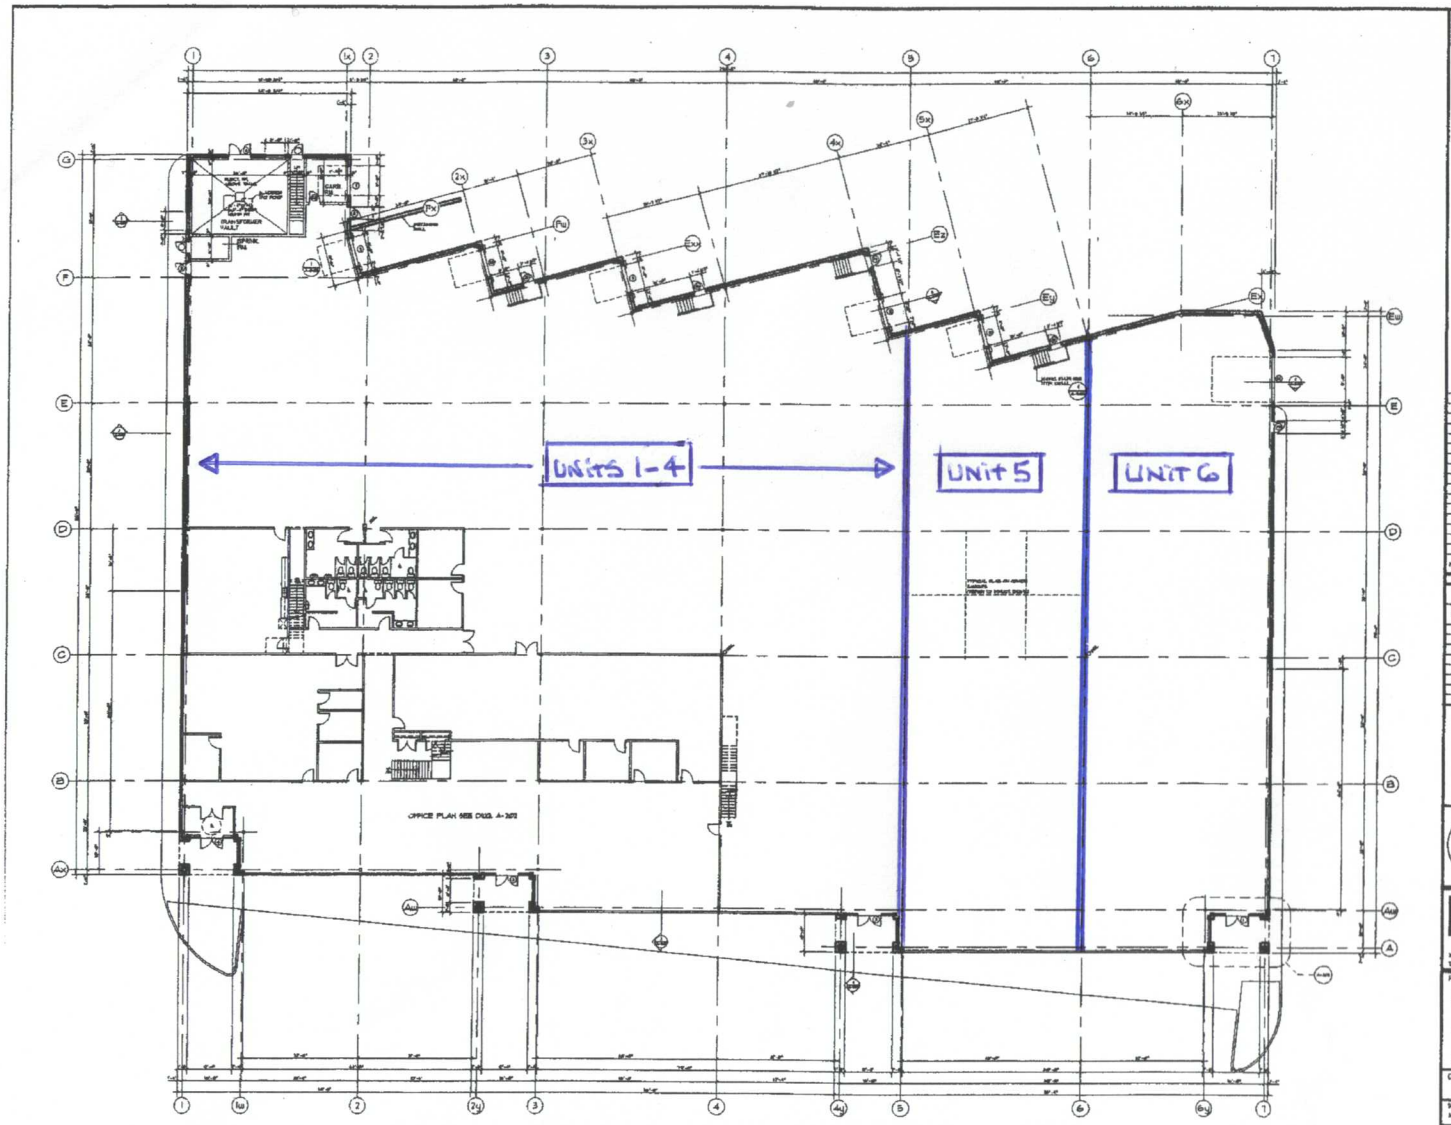

FLOOR PLAN

SCALE 3/32" = 1'-0"

NO.	DATE	REVISIONS	BY

DRAWING ISSUE

DATE	PARTICULARS	BY
	Issued for Design Approval	
	Issued for Site Plan Approval	
	Issued for Pricing and Bonding	
	Issued for Building Permit	
	Issued for Tendering	
	Issued for Construction	
	Issued for Revised No. of Bldgs.	

VENCHIARUTTI GAGLIARDI ARCHITECT INC.

PROJECT

RODICK BUSINESS COURT

INDUSTRIAL PROJECT for RELISSE PROPERTIES

RODICK RD. & WITHEHALL DR.
TOWN OF MARKHAM

DRAWING NAME

FLOOR PLAN

SCALE	DATE OF DWG.	PROJECT NO.
3/32"=1'-0"		9906-1

DRAWN BY	SHEET NO.
CHKD BY	A-201

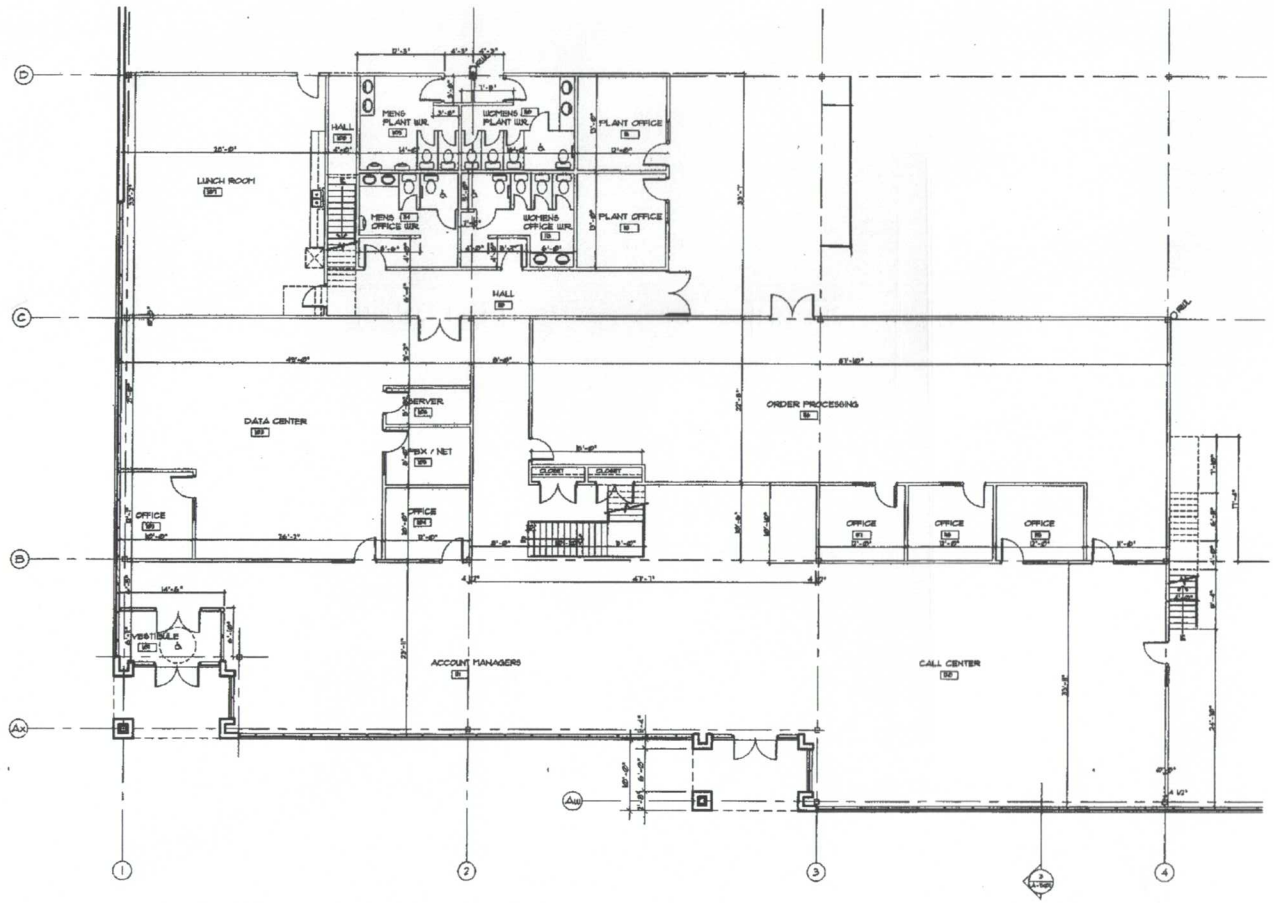

GROUND FLOOR PLAN

SCALE 3/16" = 1'-0"

NO.	DATE	REVISIONS	BY
1	03/09/05	G.S. PER A-101 REVISIONS	

DRAWING ISSUE

DATE	PARTICULARS	BY
	Issued for Design Approval	
	Issued for Site Plan Approval	
	Issued for Pricing and Budgeting	
	Issued for Building Permit	
	Issued for Tendering	
	Issued for Construction	
	Issued for Record Set of Dwgs.	

VINCHIARUTTI GAGLIARDI ARCHITECT INC

PROJECT
RODICK BUSINESS COURT

INDUSTRIAL PROJECT for REUBBE PROPERTIES

RODICK RD. & WHITEHALL DR.
TOWN OF MARKHAM

DRAWING NAME GROUND FLOOR OFFICE PLAN

SCALE 3/16" = 1'-0"
DATE OF DWG. April 1/04
PROJECT NO. 1440-01
DRAWN BY LGP
CHKD BY
SHEET NO. A-202

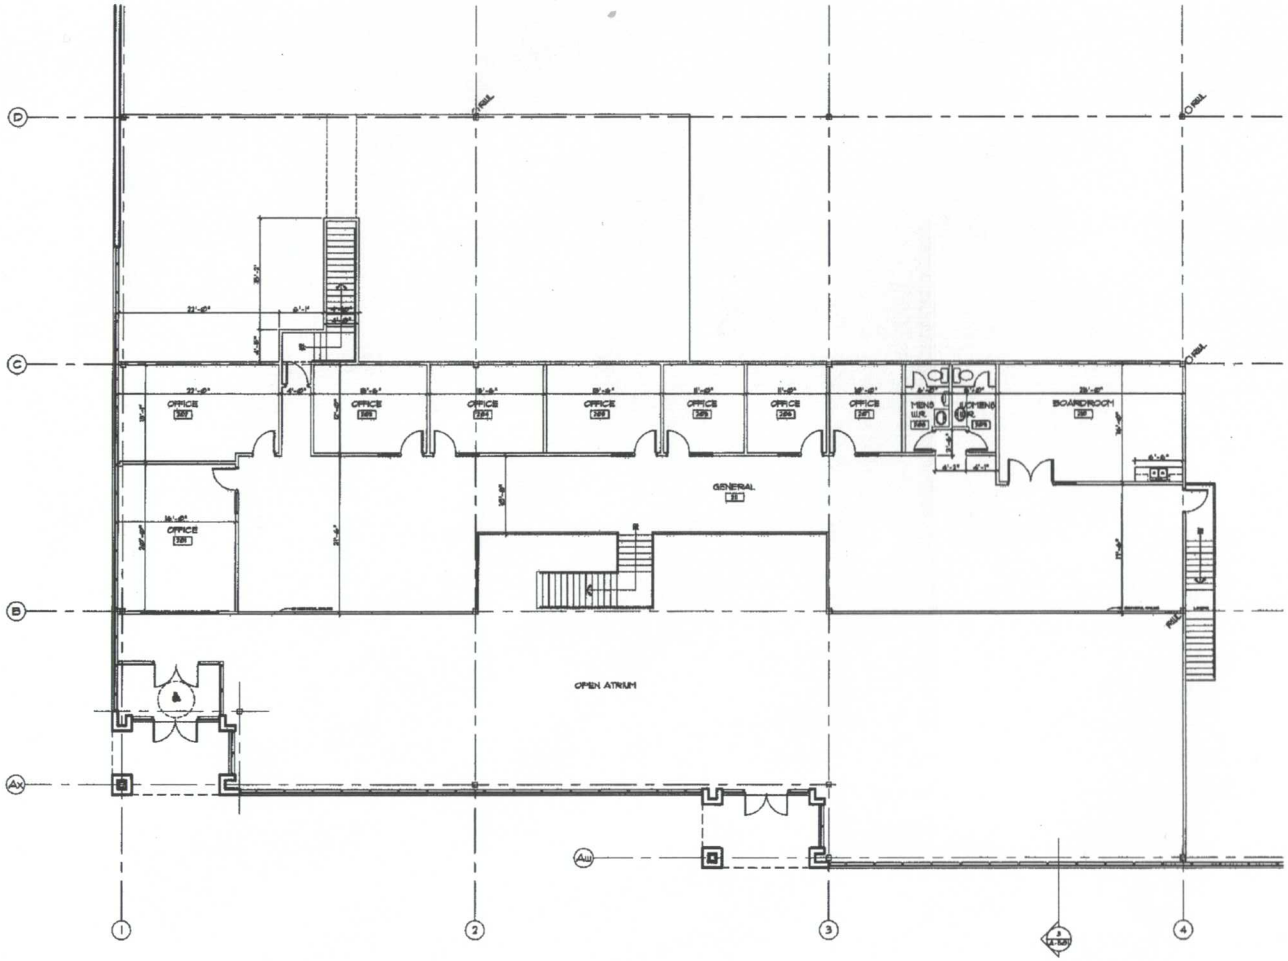

SECOND FLOOR PLAN

SCALE 3/16" = 1'-0"

NO.	DATE	REVISIONS	BY
1	00/00/00	sub. book & bld. comments	

DRAWING ISSUE

DATE	PARTICULARS	BY
	Issued for Design Approval	
	Issued for Site Plan Approval	
	Issued for Pricing and Budgeting	
	Issued for Building Permit	
	Issued for Tendering	
	Issued for Construction	
	Issued for Record Set of Dwgs.	

VENCHIARUTTI GAGLIARDI ARCHITECT INC

PROJECT
RODICK BUSINESS COURT

INDUSTRIAL PROJECT for REUGGE PROPERTIES

RODICK RD. & SMITHHILL DR.
TOWN OF MARKHAM

DRAWING NAME
SECOND FLOOR OFFICE PLAN

SCALE	DATE OF ISS.	PROJECT NO.
3/16"=1'-0"	SEPT. 5/00	9924-7

DRAWN BY LDP

CHKD BY

SHEET NO. A-203